
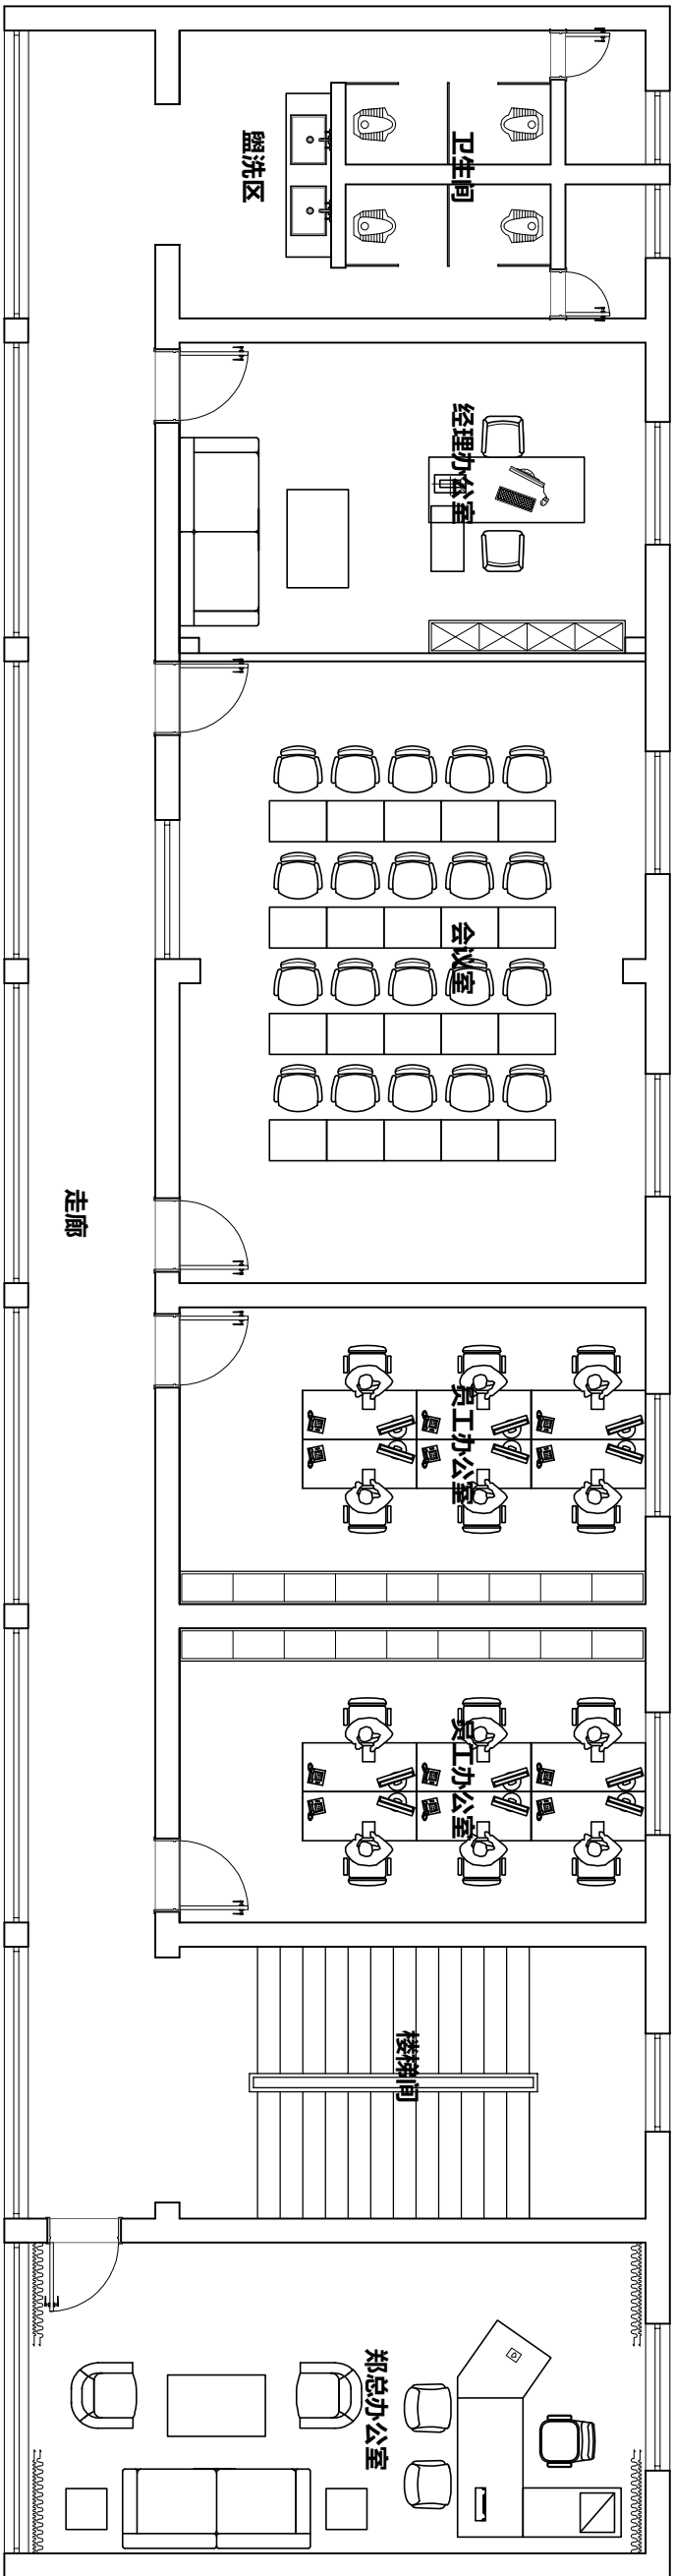
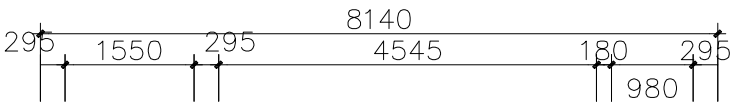


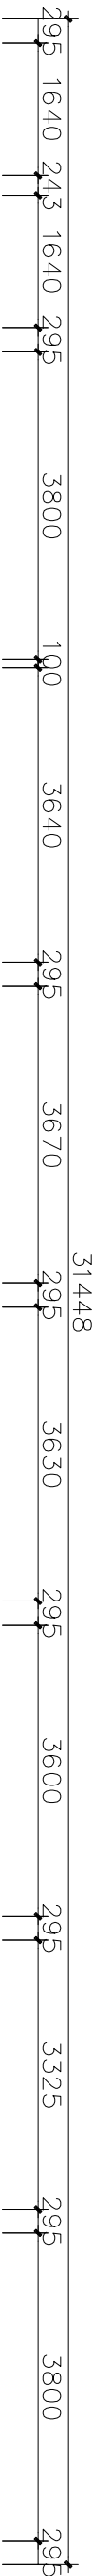


走廊

平面布局图

01

1:100

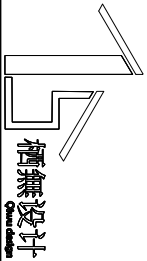

REVISIONS		DATE	REVISIONS		DATE	项目名称		办公室内装修改造方案		工程编号:
1			5			图纸名称		平面布局图		20260902
2			6							
3			7							
4			8							
比例:		1:100	绘图:		设计:	审核:		日期		2026/09
								图号:		001